


Section (when fully closed)
(scale 1:10)

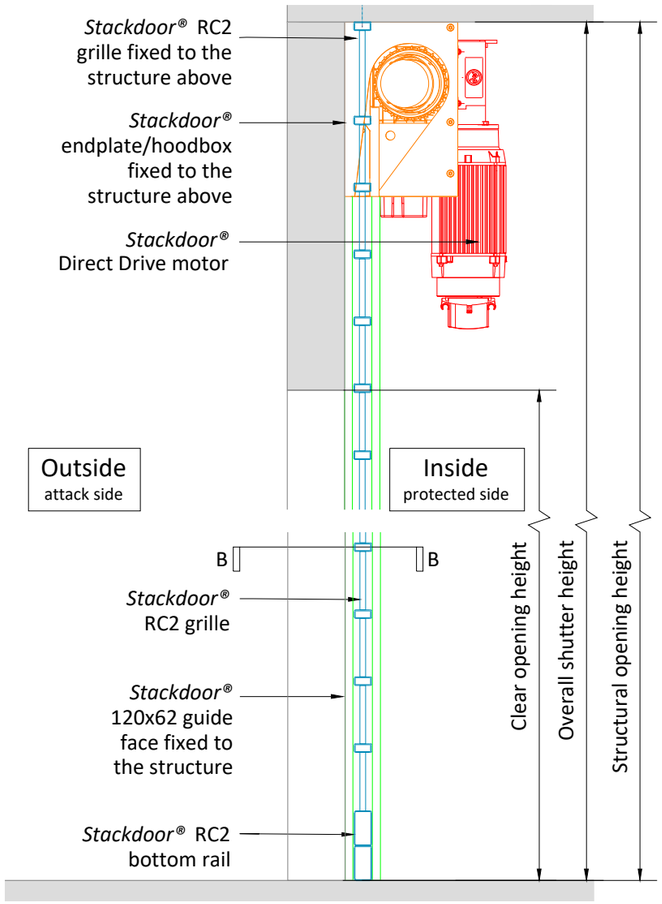


Section (when fully opened)
(scale 1:10)

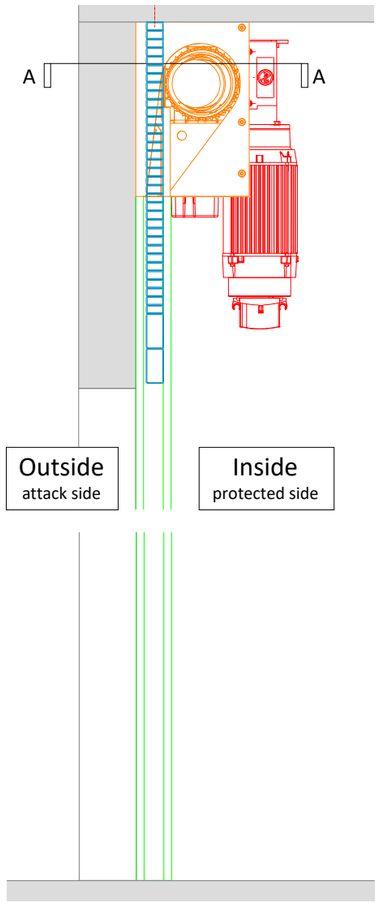

Plan Through: B-B
(scale 1:10)

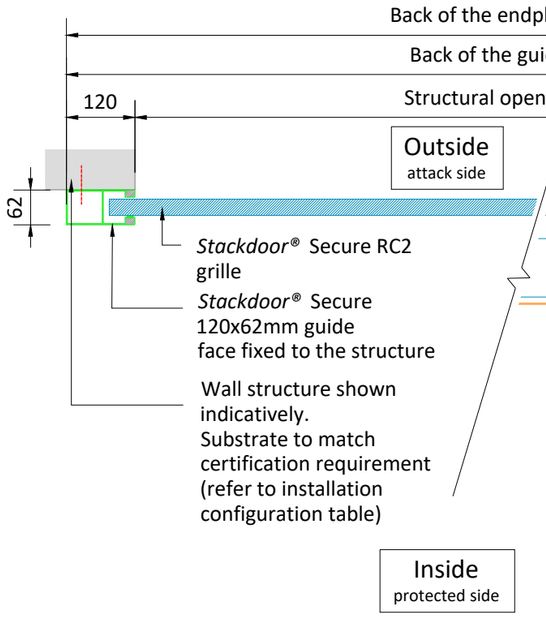

Plan Through: A-A
(scale 1:10)

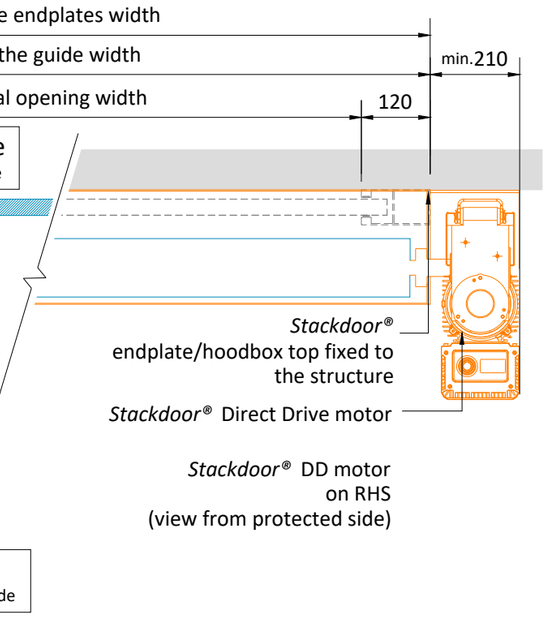

STACKDOOR® RC2 MINIMUM AND MAXIMUM DIMENSIONS					
Security Rating	Security rating profile	Min. Back of the guide width (m)	Max. Back of the guide width (m)	Min. structural opening height (m)	Max. structural opening height (m)
RC2	RC2	0.76	6.0	1.0	6.0

NOTE: The installation shall be direct to the substrate and not via intermediate substrates, such as plasterboard

Installation Configurations					
Configuration	**Substrate**				
RC2	Structural Timber (minimum 120mm wide)	Brickwork	Blockwork	Concrete	Structural Steel (Minimum 3mm thickness and 120mm wide)
	✓	✓	✓	✓	✓

NOTES:
1.Dimensions on this drawing are shown in millimeters unless stated otherwise
2.This drawing is copyright of Stackdoor and must not be reproduced whole or in part without prior written consent.

STACKDOOR®
1 Darwin Close, Reading RG2 0TB United Kingdom
+44 (0) 845 050 8705 stackdoor@charter-global.com www.stackdoor.eu

DRAWN BY: MS
CHECKED BY: BM
APPROVED BY: RM
REVISIONS: A - Initial Issue - 12/11/2026 - MS

PROJECT NAME: Stackdoor Standard Drawing Library
DRAWING TITLE: **Working drawing** - Stackdoor® RC2 Details - Direct Drive
SCALE: 1:10 @ A3
PROJECT REF: CSDL
DRAWING: CL834
REVISION: A